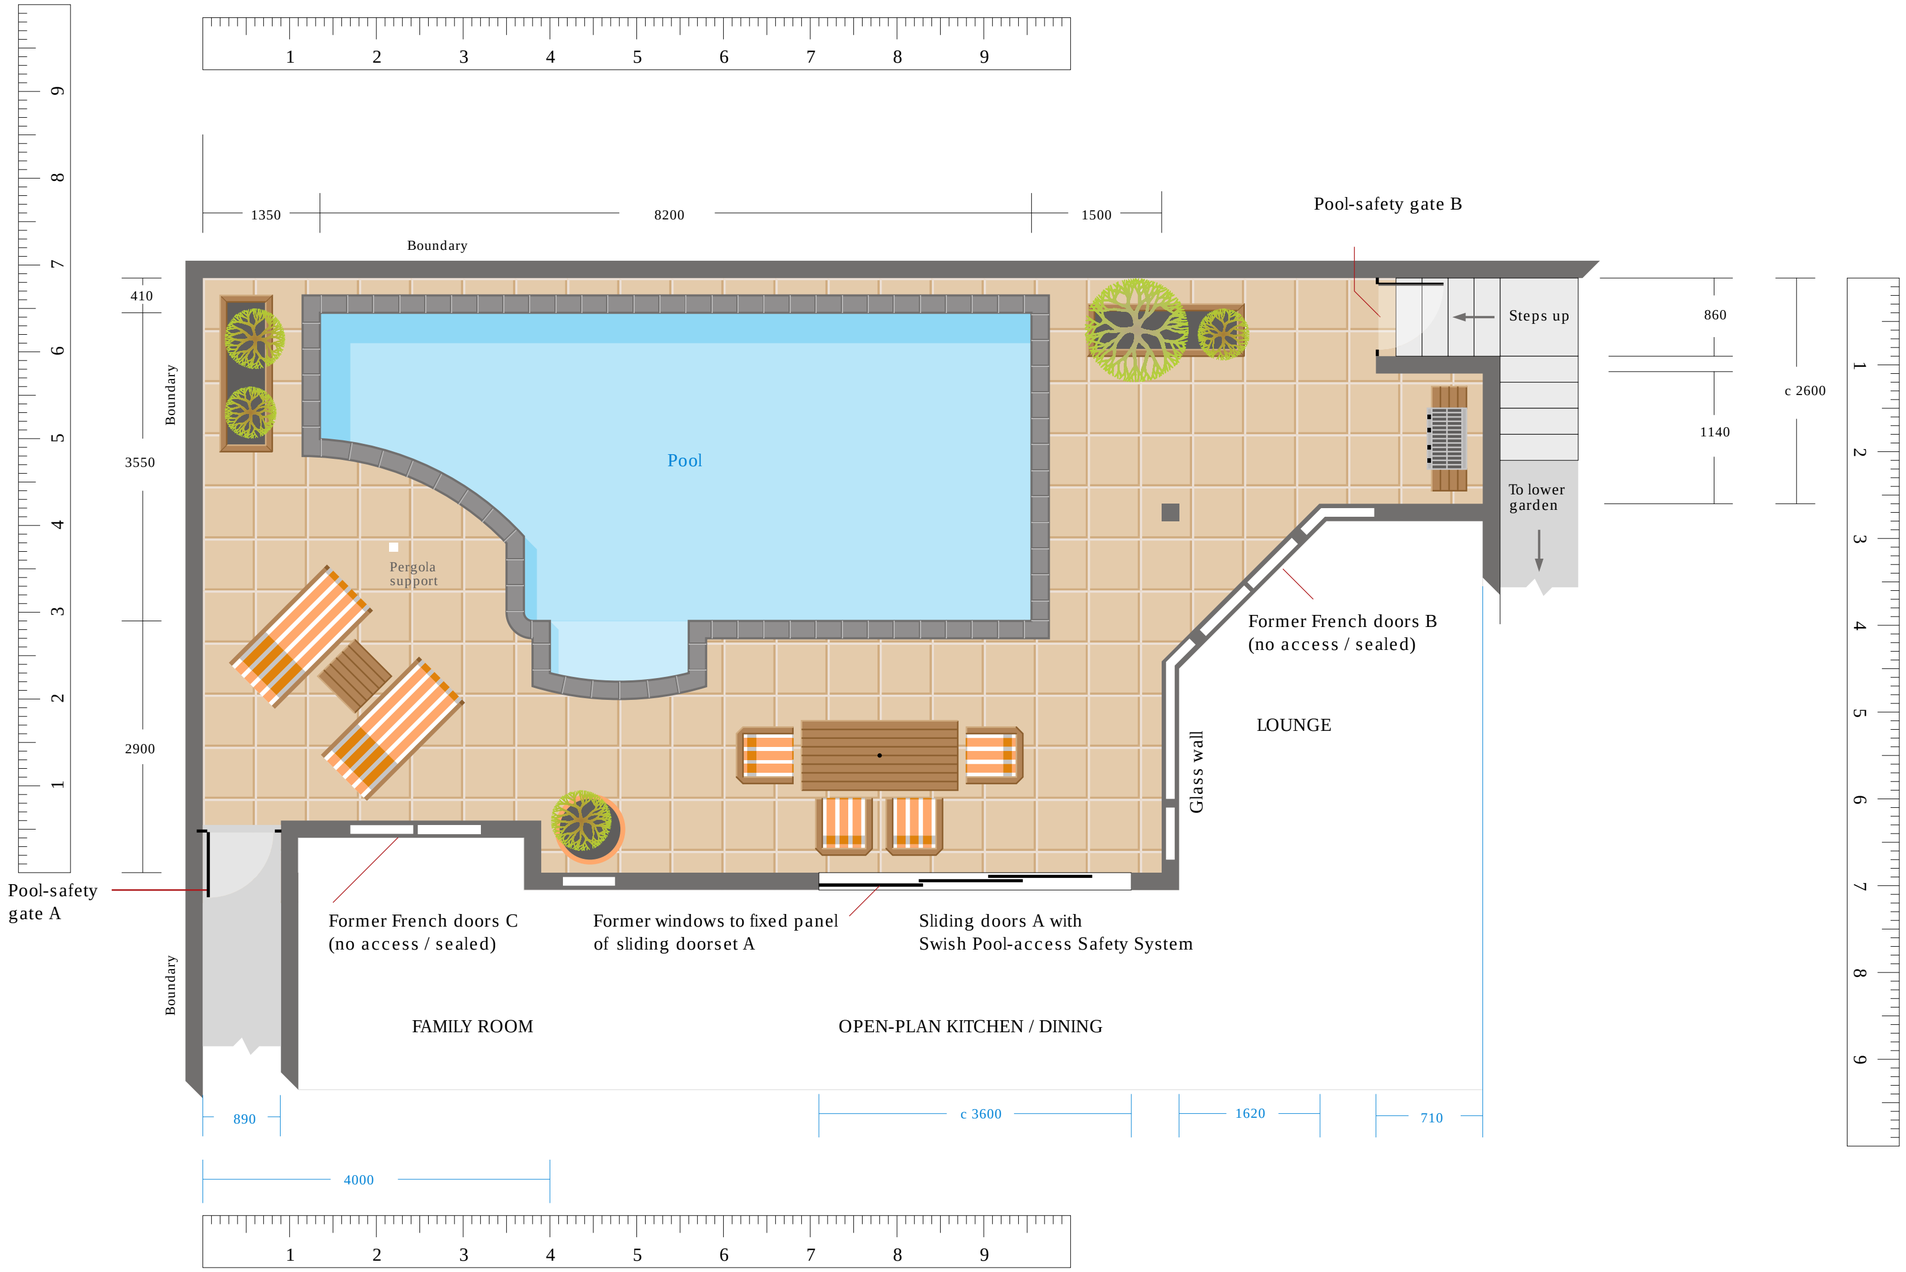

POOLZONE SCHEMATIC FOR [redacted]

DATE 18 DEC 14	STATUS v4	SHEET 1 OF 1	SCALE 1:50 on A2 print, 1:100 on A4

swish POOLZONE SOLUTIONS 0800 279 474